FilmL.A., Inc.
6255 W Sunset Blvd, 12th Floor
Hollywood, CA 90028
t: (213)977-8600 - f: (213)977-8601
www.filmla.com

Summary Information

Permit No: F00140405-B **Type of Permit:** FILMING **Release Date:** 08/15/2018

Production Company BLUE BLUES PRODUCTIONS LLC BIG LITTLE LIES

Insured Company Name BLUE BLUES PRODUCTIONS LLC BIG LITTLE LIES

Contact Phone No. 1 323-850-2839
Contact Phone No. 2 424-238-4507
Fax
Address 2500 BROADWAY, STE. 400
SANTA MONICA, California 90404

Production Title BIG LITTLE LIES SEASON 2

Type of Production TV Drama

Producer GREGG FIENBERG

Director ANDREA ARNOLD

1st AD KENDALL NICHOLS

Production Manager RON VECCHIARELLI

FilmL.A. Coordinator Nicole Tanker

Location Manager GREGORY ALPERT
Primary Phone Office - 888-581-6935
Secondary Phone Office - 310-388-3256

Location Assistant MADELINE BELL
Primary Phone Mobile - 310-717-8251
Secondary Phone

Fees

FILMLA NON-REFUNDABLE FILM PERMIT RIDER FEE	$109.00

Total Permit Fee $109.00

Number of Locations 1

NOT A PERMIT

FilmL.A., Inc.
6255 W Sunset Blvd, 12th Floor
Hollywood, CA 90028
t: (213)977-8600 - f: (213)977-8601
www.filmla.com

Summary Information — Location

Permit Number	F00140405-B	**Location Manager**	GREGORY ALPERT
Production Company	BLUE BLUES PRODUCTIONS LLC BIG...	Primary Phone	Office - 888-581-6935
Insured Company	BLUE BLUES PRODUCTIONS LLC BIG...	Secondary Phone	Office - 310-388-3256
Production Title	BIG LITTLE LIES SEASON 2		

Location Address Paseo Del Mar, S Western Ave - East to Dead End, Los Angeles, CA 90732

Location Type Street

Film Dates 8/13/2018 - 8/15/2018 19:00 - 07:00 3 days

Strike Dates 8/16/2018 - 8/16/2018 06:00 - 12:00

Open or Closed to the Public Closed

Generic Conditions
Community Survey Obtained
It is unlawful for officers/escorts to enter and hold intersections on a red light. Therefore, escorts shall enter intersections on green lights only.
Must Maintain 5' Clearance on Sidewalks/Walkways
Must maintain local/emergency access
No cast or crew parking on area streets
Number of uniformed officers listed on the permit is a minimum requirement. Permittee remains responsible for deploying a sufficient number of uniformed officers to provide traffic and crowd control to ensure the safety of the film crew and the public.
Traffic Officers Required
Uniformed officers shall have a copy of the film permit in their possession and are required to confirm that all traffic control signage devices are in place.

Please see attached document Paseo Del Mar btwn Beach Lot Exit east to end SS Curb+1 - Big Little Lies revised.pdf

Equipment on Location

Type	Quantity
10 Ton Truck	2
4000 gal water truck	2
Cast/Crew vehicles	75
Catering Truck	3
Condors	3
Cube Trucks	5
Generator	2
Honey Wagons	1
Picture vehicles	2

Personnel on Location

Type	Quantity
Cast	2
Crew	75
Extras	10
Off-Duty/Retired LAPD Officer(s)	4

NOT A PERMIT

FilmL.A., Inc.
6255 W Sunset Blvd, 12th Floor
Hollywood, CA 90028
t: (213)977-8600 - f: (213)977-8601
www.filmla.com

Summary Information — Location

Permit Number	F00140405-B	**Location Manager**	GREGORY ALPERT
Production Company	BLUE BLUES PRODUCTIONS LLC BIG...	Primary Phone	Office - 888-581-6935
Insured Company	BLUE BLUES PRODUCTIONS LLC BIG...	Secondary Phone	Office - 310-388-3256
Production Title	BIG LITTLE LIES SEASON 2		

Portable restrooms	2
Semi Trucks	2
Stakebed Trucks	7
Trailers	7
Vans	7

Filming Activities Camera in car; Drive by; Drive ups & away; Driving shots; Equipment on sidewalk & street; Extended run, holding intersections; Exterior Dialogue; Exterior establishing shots; Handheld equipment; Intermittent pedestrian control; Intermittent traffic control - 2 minutes standard; Precision driving (within or below posted speed limit only); Rain effects; Wetdown; (2) Self-supporting streets signs ('SLOW' & 'CURVE') along the Paseo Del Mar / Western curve; Water buffalo attached to picture vehicle; Vehicles pod within closure area; (12) Self-supporting light posts along side of the road;

Jurisdiction **Political:** Los Angeles City - Council District 15 **Police:** Los Angeles Police Department **Fire:** Los Angeles City

Thomas Guide **Page:** 823 **Grid:** H7

Approvals LOS ANGELES CITY DEPARTMENT OF PUBLIC WORKS Vanessa Martin

Coordinator Note **RIDER B EXTENDS THE PASEO CLOSURE UNTIL 2000HRS ON AUGUST 16**

Parking

Base Camp WHITE POINT
Location Type : BEACH/ROYAL PALMS
Other Location 1799 W Paseo del Mar, Los Angeles, CA, 90732

Crew Parking 1748 Cumbre Dr, San Pedro, CA, 90732
Location Type :
Other Location

Parking Notes
WHITE POINTS LOWER LOT
AUGUST 13, 0700HRS - 2000HRS (44 SPACES)
AUGUST 13 INTO 14, 2000HRS - 0700HRS (53 SPACES)
AUGUST 14, 0700HRS - 2000HRS (44 SPACES)
AUGUST 14 INTO 15, 2000HRS - 0700HRS (53 SPACES)
AUGUST 15, 0700HRS - 2000HRS (44 SPACES)
AUGUST 15 INTO 16, 2000HRS - 0700HRS (53 SPACES)
AUGUST 16, 0700HRS - 1200HRS (44 SPACES)

NOT A PERMIT

FilmL.A., Inc.
6255 W Sunset Blvd, 12th Floor
Hollywood, CA 90028
t: (213)977-8600 - f: (213)977-8601
www.filmla.com

Summary Information

Location

Permit Number	F00140405-B	**Location Manager**	GREGORY ALPERT
Production Company	BLUE BLUES PRODUCTIONS LLC BIG...	Primary Phone	Office - 888-581-6935
Insured Company	BLUE BLUES PRODUCTIONS LLC BIG...	Secondary Phone	Office - 310-388-3256
Production Title	BIG LITTLE LIES SEASON 2		

ROYAL PALMS LOWER LOT
AUGUST 13, 0700HRS - 2000HRS (38 SPACES)
AUGUST 13 INTO 14, 2000HRS - 0700HRS (45 SPACES)
AUGUST 14, 0700HRS - 2000HRS (38 SPACES)
AUGUST 14 INTO 15, 2000HRS - 0700HRS (45 SPACES)
AUGUST 15, 0700HRS - 2000HRS (38 SPACES)
AUGUST 15 INTO 16, 2000HRS - 0700HRS (45 SPACES)
AUGUST 16, 0700HRS - 1200HRS (38 SPACES)

BASECAMP NOTE: Parking on W. Paseo Del Mar Blvd. within the lane closure.
CATERING HELD: Fromhold Field (1601 W. Paseo Del Mar San Pedro)

CREW PARKING:
Deane Dana Friendship Park & Nature Center, 1805 W. 9th St, San Pedro 90732 (70 spaces)
Bogdanovich Recreation Center, 1920 Cumbre Dr, San Pedro 90732 (30 spaces)

Lane / Full Closure CURB LANE 1: S/S W. PASEO DEL MAR, THE BASEBALL FIELD - THE DEAD END
CONTINUOUS: AUGUST 13, 10AM, TO AUGUST 16, 8PM

Approximate Footage 0 - 300

Date(s) 8/15/2018 to 8/16/2018 **Time(s)** 10:00 to 20:00

NOT A PERMIT

Permit #F00140405-B

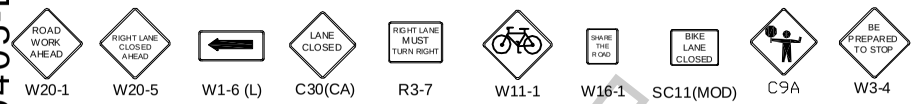

TRAFFIC SIGNAL

TRAFFIC CONE

TYPE I W/ SIGN

HIGH LEVEL WARNING DEVICE

ALL TRAFFIC CONTROL WILL BE INSTALLED TO MEET OR EXCEED THE LATEST CA-MUTCD MINIMUM REQUIREMENTS

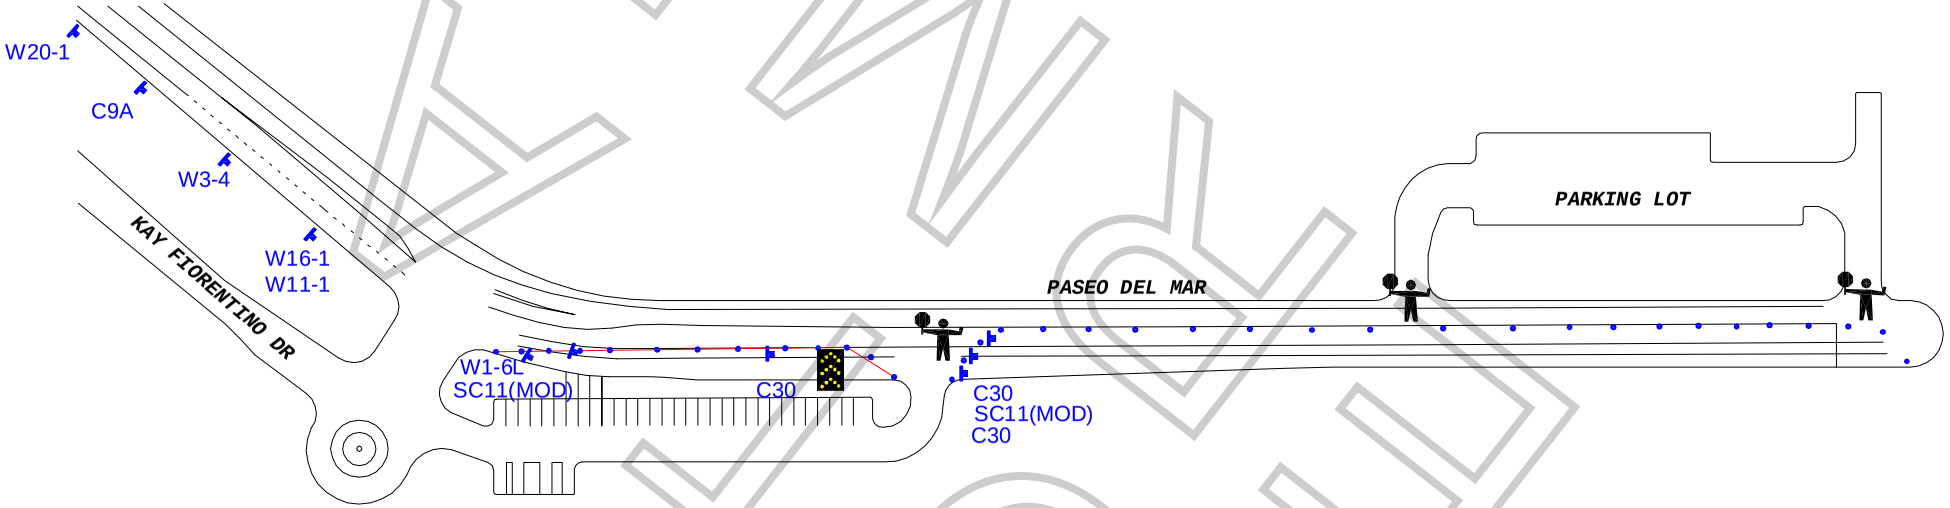

WORK ZONE TRAFFIC CONTROL PLAN
GENERAL NOTES

1. DATE/TIME: 8-13-18 FROM 10:00 HOURS TO 8-16-18 20:00 HOURS.

2. ALL SIGNING, STRIPING, AND TRAFFIC CONTROL DEVICES SHALL CONFORM TO THE (CURRENT) STATE OF CALIFORNIA DEPARTMENT OF TRANSPORTATION (CALTRANS) STANDARD PLANS AND STANDARD SPECIFICATIONS, CALIFORNIA MUTCD, AND ANY ADDENDUMS THERETO, AND AS SHOWN ON THESE PLANS, SYMBOLS AND ABBREVIATIONS USED ARE SHOWN ON CALTRANS STANDARD PLANS.
3. THERE WILL BE NO INTERFERENCE WITH TRAFFIC SIGNALS OR CROSSWALKS.
4. CONES WILL BE 28" MINIMUM HEIGHT AND HAVE REFLECTORIZED SLEEVES FOR NIGHT WORK.
5. POLICE WILL DIRECT TRAFFIC IF NECESSARY.

TCP FOR: BIG LITTLE LIES

LOCATION:
SOUTH SIDE CURB & ADJACENT CLOSURE
PASEO DEL MAR BTWN BEACH LOT EXIT EAST TO END
SAN PEDRO, CALIFORNIA

CONTACT: GREG ALPERT
PH# 818-535-5092

JCL TRAFFIC SERVICES
(213) 622-9775
C31-CA Lic # 805357

DATE | REVISIONS

DRAFTER: MARIO MENJIVAR
SCALE: N.T.S.
FILM LA: NT

KINKY FOX